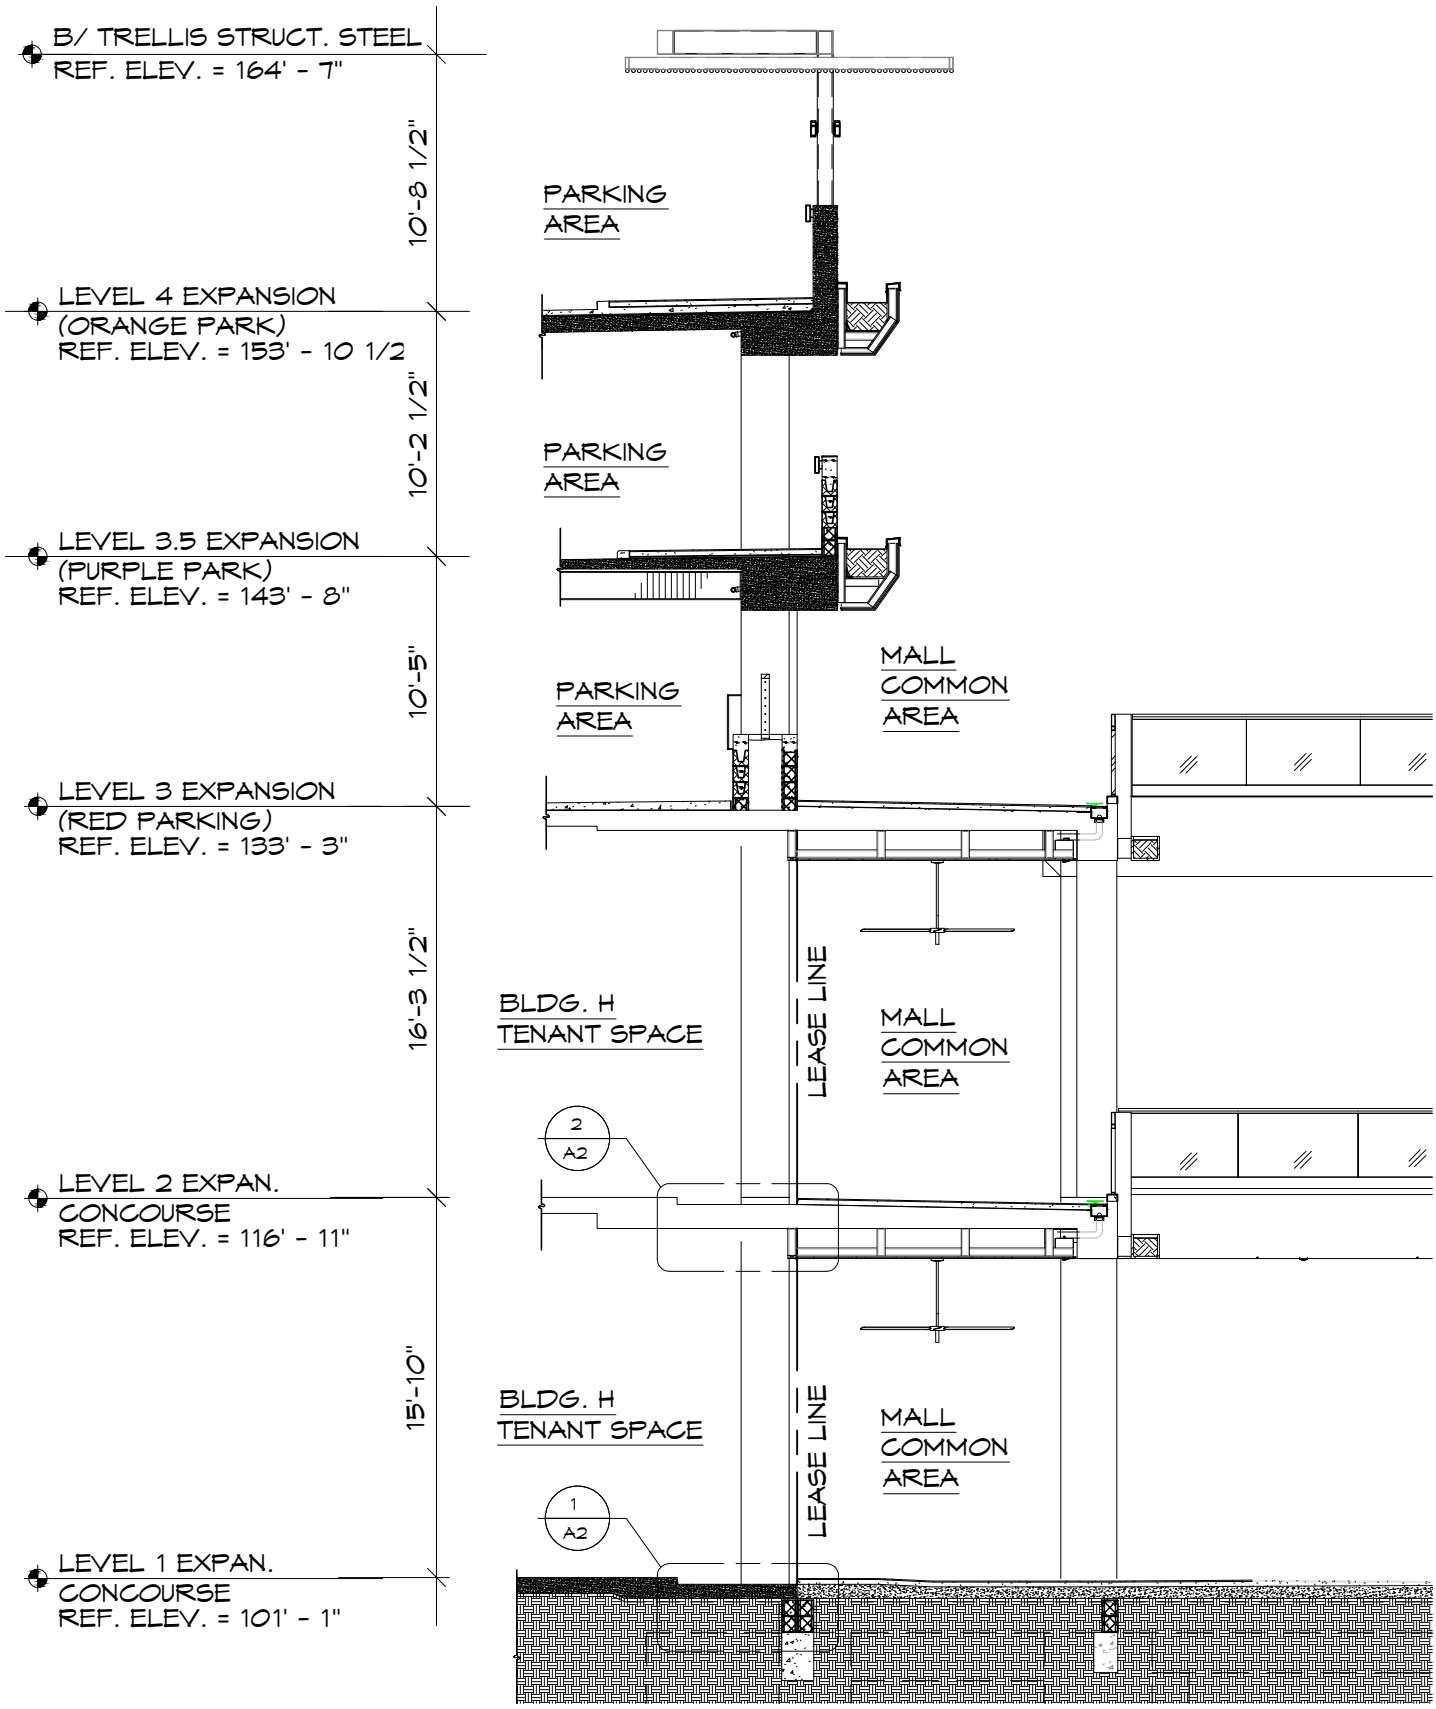

SECTION THROUGH EXPANSION

A1